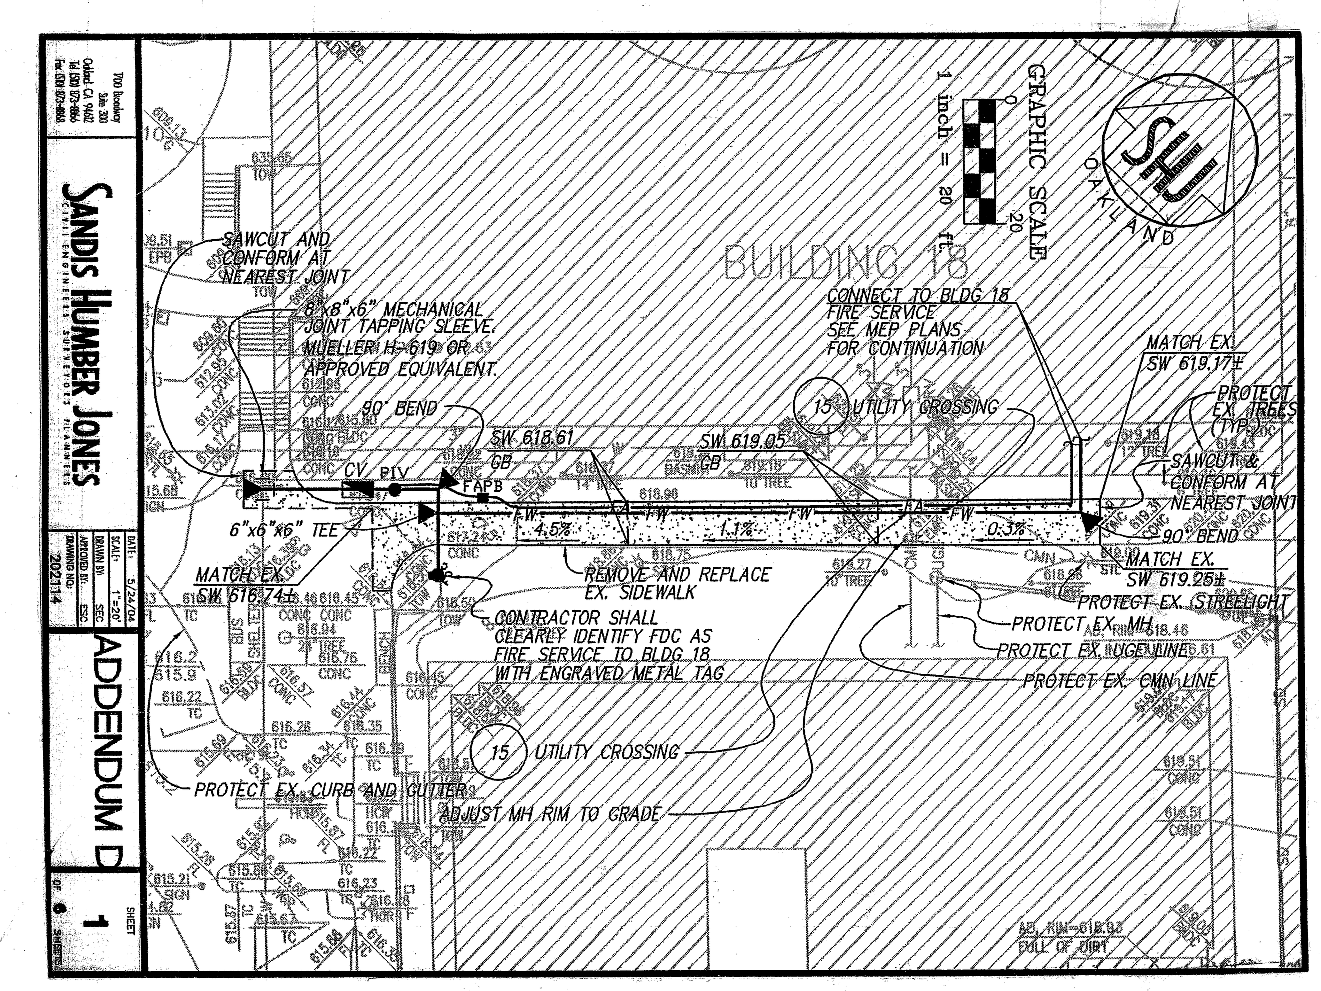

GRAPHIC SCALE
1 inch = 20 ft.
SHJ OAKLAND
BUILDING 18
SAWCUT AND CONFORM AT NEAREST JOINT
8"x8"x6" MECHANICAL JOINT TAPPING SLEEVE. MUELLER H-619 OR APPROVED EQUIVALENT.
90° BEND
CV
PIV
FAPB
6"x6"x6" TEE
MATCH EX. SW 616.74±
SW 618.61
SW 619.05
4.5%
1.1%
0.3%
REMOVE AND REPLACE EX. SIDEWALK
CONTRACTOR SHALL CLEARLY IDENTIFY FDC AS FIRE SERVICE TO BLDG 18 WITH ENGRAVED METAL TAG
CONNECT TO BLDG 18 FIRE SERVICE SEE MEP PLANS FOR CONTINUATION
15 UTILITY CROSSING
MATCH EX. SW 619.17±
PROTECT EX. TREES (TYP.)
SAWCUT & CONFORM AT NEAREST JOINT
90° BEND
MATCH EX. SW 619.25±
PROTECT EX. STREELIGHT
PROTECT EX. MH
PROTECT EX. UGE LINE
PROTECT EX. CMN LINE
15 UTILITY CROSSING
PROTECT EX. CURB AND GUTTER
ADJUST MH RIM TO GRADE
SANDIS HUMBER JONES
CIVIL ENGINEERS SURVEYORS PLANNERS
700 Broadway Suite 300 Oakland, CA 94607
DATE: 5/24/04
SCALE: 1"=20'
DRAWN BY: SEC
APPROVED BY: ESC
DRAWING NO. 202114
ADDENDUM D
SHEET 1 OF 6 SHEETS