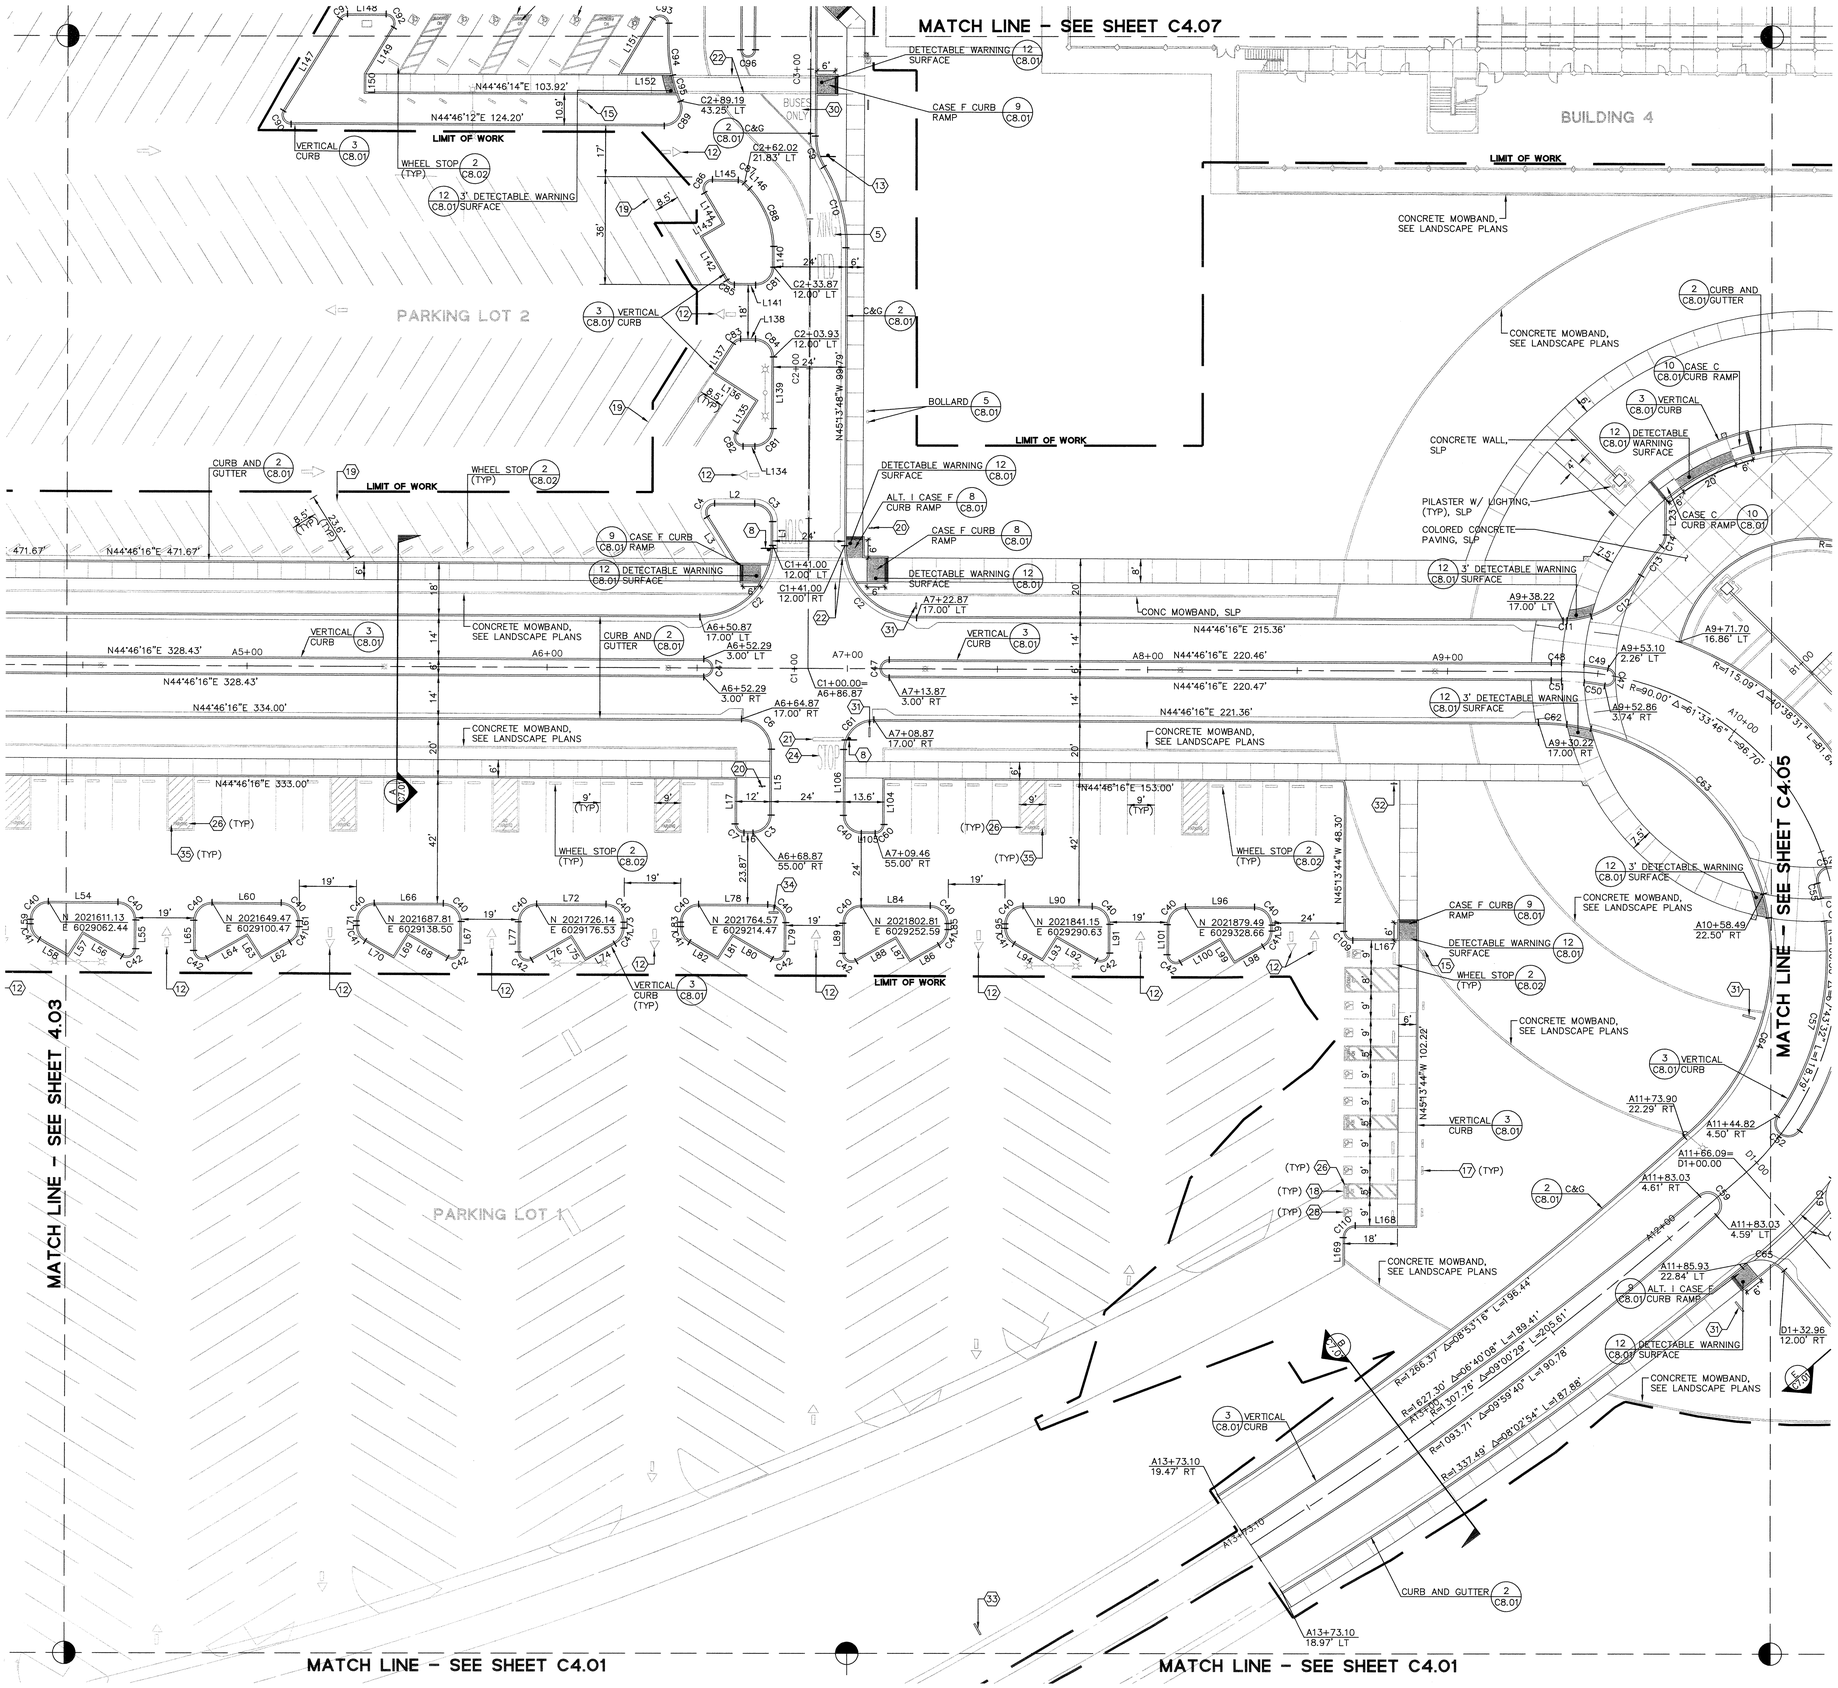
MATCH LINE - SEE SHEET C4.07
BUILDING 4
LIMIT OF WORK
CONCRETE MOWBAND, SEE LANDSCAPE PLANS
PARKING LOT 2
PARKING LOT 1
MATCH LINE - SEE SHEET 4.03
MATCH LINE - SEE SHEET C4.01
MATCH LINE - SEE SHEET C4.01
MATCH LINE - SEE SHEET C4.05
DETECTABLE WARNING SURFACE
CASE F CURB RAMP
CASE C CURB RAMP
ALT. I CASE F CURB RAMP
VERTICAL CURB
CURB AND GUTTER
C&G
WHEEL STOP (TYP)
BOLLARD
CONCRETE WALL, SLP
PILASTER W/ LIGHTING, (TYP), SLP
COLORED CONCRETE PAVING, SLP
CONC MOWBAND, SLP
3' DETECTABLE WARNING SURFACE
CONCRETE MOWBAND, SEE LANDSCAPE PLANS
