MATCH LINE – SEE SHEET C4.12

MATCH LINE – SEE SHEET C4.10

MATCH LINE – SEE SHEET C4.08

MATCH LINE – SEE SHEET C4.06

BUILDING 10N

PARKING LOT 27

FOUNTAIN

BUILDING 9
LIBRARY

SOFTBALL FIELD

LIMIT OF WORK

CONCRETE MOWBAND, SEE LANDSCAPE PLANS

SEE LANDSCAPE PLANS FOR LAYOUT

BLDG GRID LINE A & 1
N 2023131.54695
E 6029400.78608

BLDG GRID LINE A & 7
N 2023262.17
E 6029530.37

BLDG GRID LINE E & 1
N 2023041.40
E 6029491.66

BLDG GRID LINE H & 1
N 2022973.79
E 6029559.81

BLDG GRID LINE H & 7
N 2023104.42
E 6029689.40

N 2023067.90
E 6029415.06

N 2023009.06
E 6029414.46

N 2023079.95
E 6029788.22

N 2022964.47
E 6029731.83

N 2022982.20
E 6029749.42

N 2022693.55
E 6029653.47

N44°46'01"E 111.95

N45°13'57"W 108.00'

N44°46'16"E 30.00'

N44°46'03"E 54.05'

N44°46'14"E 24.98'

R=144.80' Δ=42°35'22" L=107.63'

R10.00

R9.00

B10.00

B10.15

15.00'

9.55'

6.84'

14'

36'

BOLLARD (TYP) 5 C8.01

9 CASE F CURB C8.01/RAMP

12 DETECTABLE WARNING C8.01/SURFACE

3' DETECTABLE WARNING SURFACE 12 C8.01

10 ALT. CASE C CURB C8.01/RAMP

CASE F CURB RAMP 9 C8.01

8 VERTICAL CURB C8.01/W/ WEEP HOLES

3 VALLEY C8.02/GUTTER

SLOPED WALK, SEE LANDSCAPE PLANS

BUILDING 10N EXTERIOR STAIRS NIC. REFER TO BUILDING 10N PLANS.

RETAINING WALL, SEE LANDSCAPE PLANS

GRAPHIC SCALE
20 0 20 40

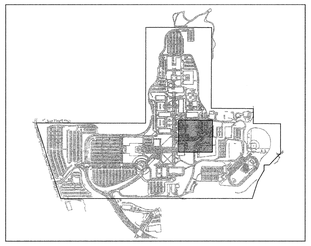

KEYMAP

NOTES

1. SEE SHEET C4.01 FOR LINE & CURVE TABLE, AND HORIZONTAL CONTROL NOTES.

MARKING, SIGNING, & STRIPING LEGEND

SYMBOL	DESCRIPTION
1	LANE LINE STRIPING, CALTRANS DETAIL 13 PER STANDARD PLAN A20A
2	CHEVRON MARKING PER SEC. 3B.101(CA) OF CALIFORNIA MUTCD
3	TYPE IV (L) ARROW PER CALTRANS STANDARD PLAN A24A
4	TYPE IV (R) ARROW PER CALTRANS STANDARD PLAN A24A
5	"PED XING" LETTERING (6' TALL LETTERS)
6	R59 (RT) SIGN WITH "RIGHT TURN ONLY"
7	"ONE–WAY" SIGN (R6–1)
8	STOP SIGN (R1–1)
9	R26(S)(CA) – "NO STOPPING ANYTIME" – SEE NOTES 4 & 6
10	BLUE REFLECTIVE MARKER
11	DETAIL 3B, CHANNELIZING LINE PER STANDARD PLAN A20D
12	THRU ARROW PER CALTRANS STANDARD PLAN A24A
13	"BUSES ONLY" SIGN
14	TYPE VII (R) ARROW PER CALTRANS STANDARD PLAN A24A (THRU/RIGHT TURN COMBINATION)
15	"VAN ACCESSIBLE" SIGNAGE, SEE DETAIL 1 ON SHEET C8.02
16	CA TYPE K–1 (OM2–1H) OBJECT MARKER WITH R4–7 "KEEP RIGHT" SIGN.
17	ACCESSIBLE STALL SIGN, SEE DETAIL 1 ON SHEET C8.02
18	4 INCH DIAGONAL STRIPING AT 36" O.C., SEE DETAIL 1 ON SHEET C8.02
19	4 INCH WHITE STRIPING FOR PARKING STALLS
20	TOW AWAY SIGNAGE, SEE DETAIL 1 ON SHEET C8.02
21	STOP BAR (12" WHITE STRIPING)
22	CROSSWALK (12" WHITE PAINT; 6' WIDE MINIMUM)
23	"NO PARKING" SIGN
24	"STOP" LETTERING (6' TALL LETTERS)
25	"YIELD" LETTERING (6' TALL LETTERS)
26	"NO PARKING" LETTERING (12" TALL LETTERS)
27	"LOADING ZONE" LETTERING (12" TALL LETTERS)
28	INTERNATIONAL SYMBOL OF ACCESSIBILITY –SEE DETAIL 1 ON SHEET C8.02
29	PERMIT PARKING SIGN – COORDINATE WITH SMCCCD
30	"BUSES ONLY" LETTERING (2.5' TALL LETTERS)
31	DIRECTIONAL SIGNAGE – SEE LANDSCAPE PLANS
32	CAMPUS MAP DIRECTORY – SEE LANDSCAPE PLANS
33	"STOP AHEAD" SIGN
34	"ONE WAY – DO NOT ENTER" SIGN
35	4 INCH WHITE DIAGONAL STRIPING AT 36" O.C.

McCarthy Building Companies, Inc.
343 Sansome Street, 14th Floor
San Francisco, California 94104
P 415 |364-1339
F 415 |397-5999

BKF ENGINEERS | SURVEYORS | PLANNERS
255 SHORELINE DRIVE, SUITE 200
REDWOOD CITY, CA 94065
PHONE: (650) 482–6300
FAX: (650) 482–6399

REGISTERED PROFESSIONAL ENGINEER RICHARD N.V. HOLLOWAY No. 43691 EXP. 6-30-09 CIVIL STATE OF CALIFORNIA

IDENTIFICATION STAMP
DIV. OF THE STATE ARCHITECT
OFFICE OF REGULATION SERVICE
APPL. #: 01-110097
AC ___ PLS ___ SS D.H.
DATE APR 09 2009

FILE NUMBER:

This and all other project documents and all ideas, aesthetics and designs incorporated therein are instruments of service. All project documents are the registered property of LPA, INC. (LPA) and cannot be lawfully used in whole or in part for any purpose without the written consent of LPA, Inc. in a written agreement between facility and the District. LPA hereby gives formal notice that any such project document use, reproduction or modification (misuse) is not only unlawful but automatically binds all parties involved with misuse to fully indemnify and defend LPA and LPA's Consultants to the maximum legal extent against all losses, demands, claims or liabilities arising directly or indirectly from project document misuse. LPA and LPA's Consultants assume that all work and are not a representation of as-built or existing conditions. LPA and LPA's Consultants make no representations concerning the accuracy of documents and are not responsible for any discrepancies between project documents and the existing conditions.

© Copyright 2008

College of San Mateo
Site Package
San Mateo, CA

Developed for
San Mateo County Community College District

Revision Description	Date
DSA SUBMITTAL	19 SEPT 2008
DSA FINAL	09 APRIL 2009

Job. No.	27082.30
Date	09 APRIL 2009
Drawn by	MD, JT
Checked by	RH
Scale	1"=20'

0 10 20 40

HORIZONTAL CONTROL PLAN

C4.09