SHEET NOTES

1. VERIFY EXACT LOCATION WITH EQUIPMENT SUBMITTALS.
2. SEISMIC CALCULATIONS FOR SWITCHGEAR COMPONENTS AND MOUNTING DETAILS ARE TO BE PROVIDED BY MANUFACTURER AND APPROVED BY STRUCTURAL ENGINEER OF RECORD. REFER TO SHEET E6.08.

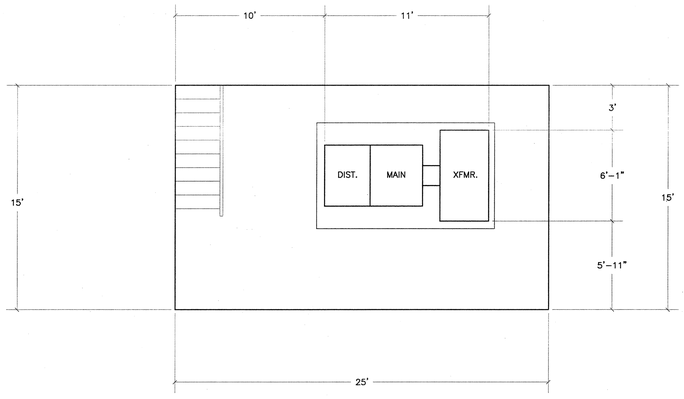

6 E6.07 LOAD CENTER #2 VAULT
SCALE: None

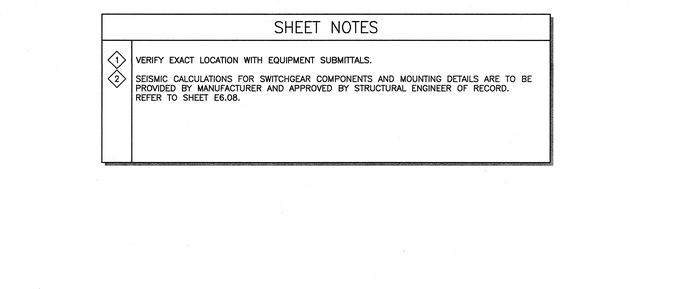

3 E6.07 LOAD CENTER #3 VAULT
SCALE: None

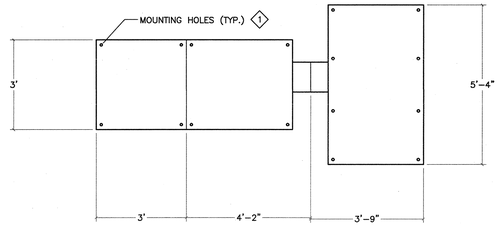

NOTES:
REFER TO DETAIL 1/E6.08 & DETAIL 2/E6.08 FOR ANCHOR REQUIREMENT.

8 E6.07 LOAD CENTER #1 PLAN
SCALE: None

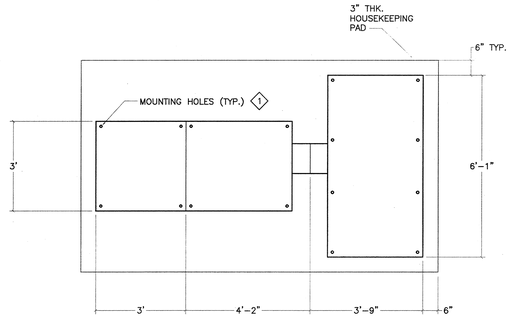

NOTES:
REFER TO DETAIL 3/E6.08 & DETAIL 4/E6.08 FOR ANCHOR REQUIREMENT.

5 E6.07 LOAD CENTER #2 PLAN
SCALE: None

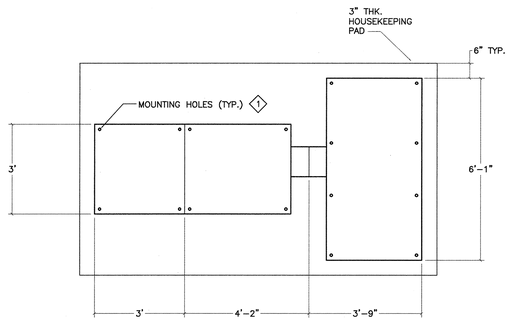

NOTES:
REFER TO DETAIL 5/E6.08, DETAIL 6/E6.08 FOR ANCHOR REQUIREMENT.

2 E6.07 LOAD CENTER #3 PLAN
SCALE: None

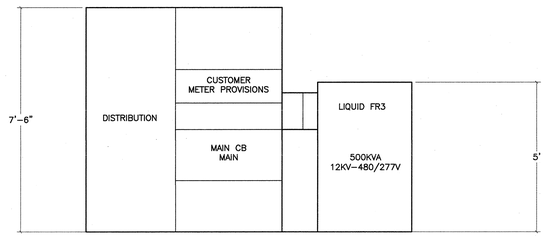

7 E6.07 LOAD CENTER #1 ELEVATION
SCALE: None

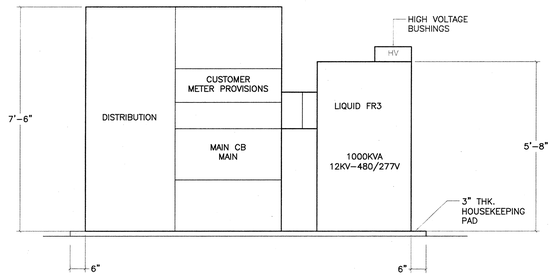

4 E6.07 LOAD CENTER #2 ELEVATION
SCALE: None

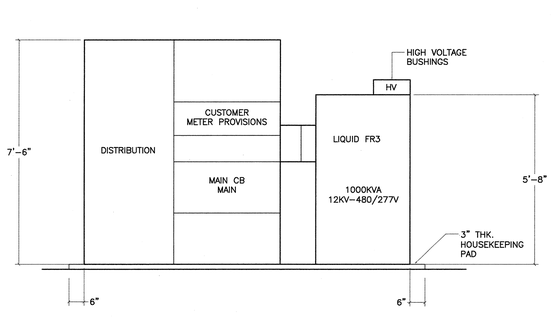

1 E6.07 LOAD CENTER #3 ELEVATION
SCALE: None

RText (RText)

McCarthy Building Companies, Inc.
343 Sansome Street, 14th Floor
San Francisco, California 94104
P 415 | 364-1339
F 415 | 397-5999

ROSENDIN ELECTRIC
CORPORATE HEADQUARTERS: SAN JOSE, CA (408) 286-2800
SAN JOSE ENGINEERING: 2760 Orchard Pkwy, San Jose, CA 95134, (408) 286-2800
Arizona California Nevada New Mexico Oregon

REGISTERED PROFESSIONAL ENGINEER
WILLIAM P. MAZZOTTA
No. E-15050
Exp. 8/30/10
ELECTRICAL
STATE OF CALIFORNIA

IDENTIFICATION STAMP
DIV. OF THE STATE ARCHITECT
OFFICE OF REGULATION SERVICE
APPL. #: 01-110097
AC ___ FLS 01 SS D.M.
DATE APR 09 2009

FILE NUMBER:

The end of other project documents and all ideas, sketches, and designs incorporated therein are instruments of service. All such documents, including those prepared by LPA, Inc. (LPA) and copied to or relied upon by the District in part for any project or purpose except as described in the contractual agreement between McCarthy and the District. LPA hereby gives formal notice that any such project document use, reproduction or modification (misuse) is not only unlawful but automatically binds all parties involved with misuse to fully indemnify and defend LPA and LPA's Consultants to the maximum extent allowed by law against any claims, losses or liabilities arising directly or indirectly from project document misuse. Project documents describe design intent of work and are not a representation of as-built or existing conditions. LPA and LPA's Consultants make no representations concerning the accuracy of documents and are not responsible for any discrepancies between project documents and the existing conditions.

© Copyright 2008

College of San Mateo
Site Package
San Mateo, CA

Developed for
San Mateo County Community College District

Revision	Description	Date
DSA SUBMITTAL		19 SEPT 2008
DSA FINAL		02 APRIL 2009

Job. No.	27082.30
Date	02 APRIL 2009
Drawn by	REI CAD TEAM
Checked by	TH/SF/RW
Scale	AS SHOWN

Electrical Equipment Details

E6.07