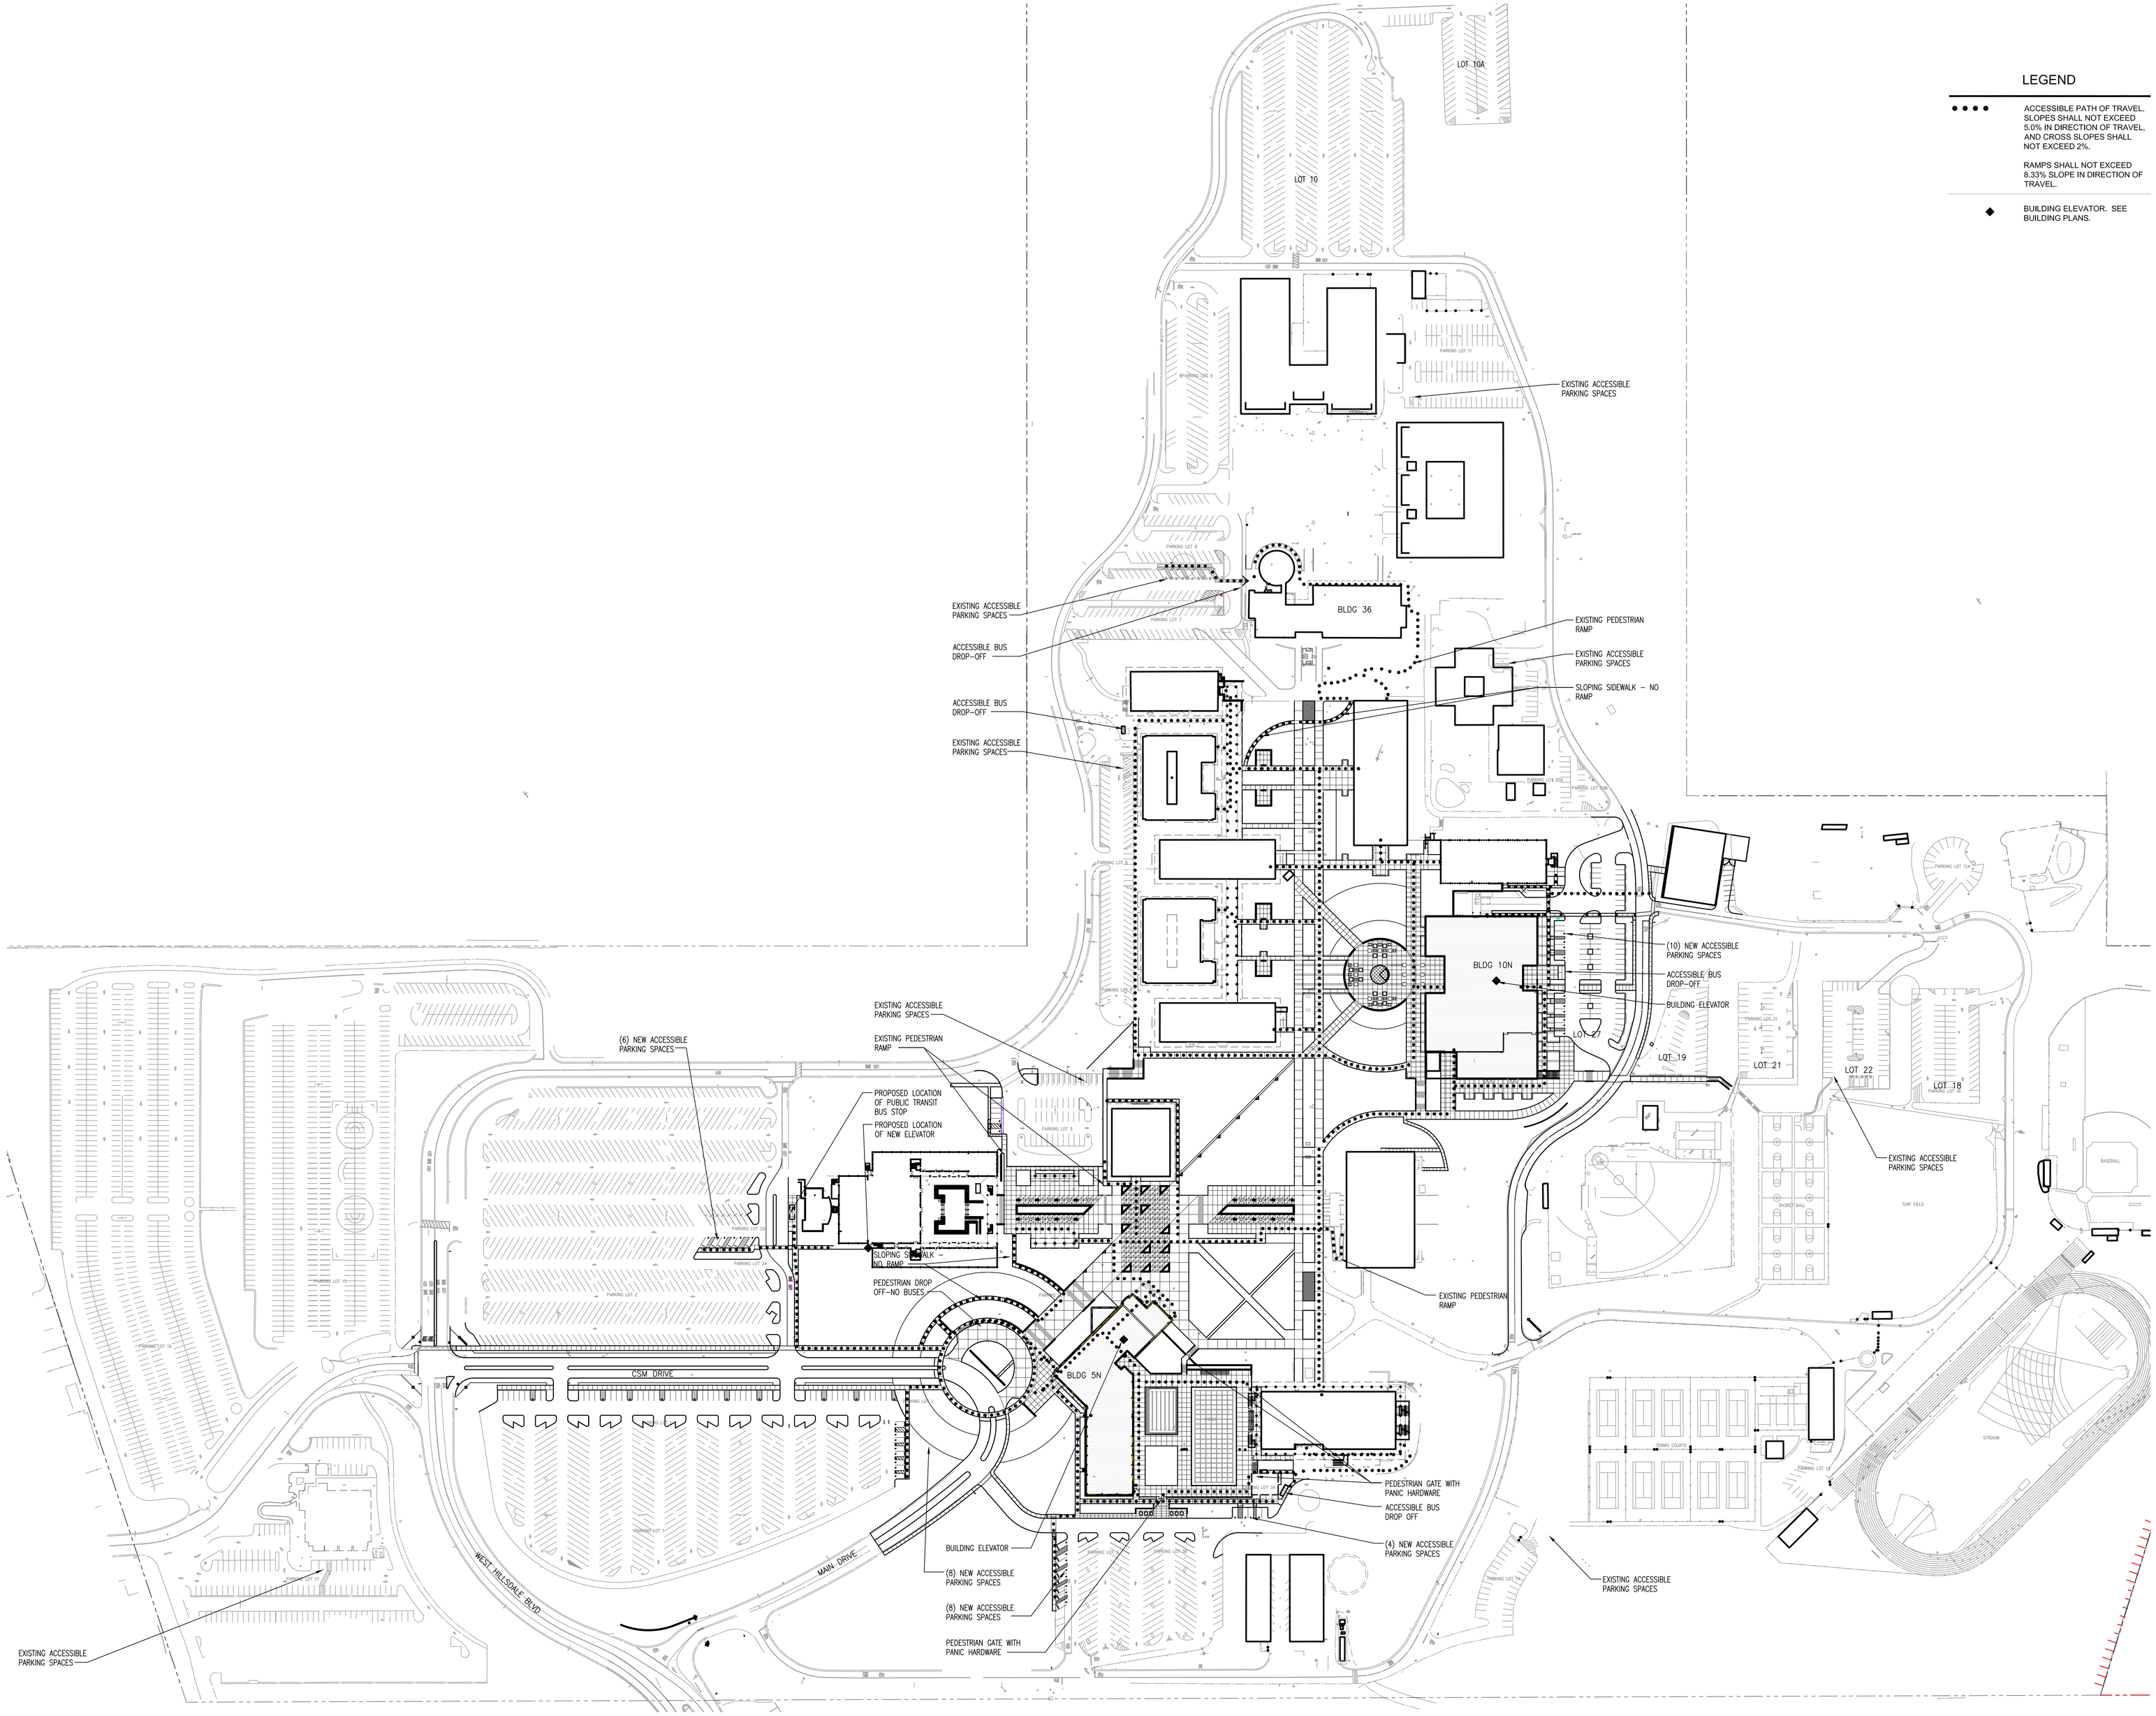

LEGEND

● ● ● ●	ACCESSIBLE PATH OF TRAVEL. SLOPES SHALL NOT EXCEED 5.0% IN DIRECTION OF TRAVEL, AND CROSS SLOPES SHALL NOT EXCEED 2%. RAMPS SHALL NOT EXCEED 8.33% SLOPE IN DIRECTION OF TRAVEL.
◆	BUILDING ELEVATOR. SEE BUILDING PLANS.

McCARTHY
LPA
KH

McCarthy Building Companies, Inc
343 Sansome Street, 14th Floor
San Francisco, California 94104
P 415 397-5151
F 415 397-5999

REGISTERED LANDSCAPE ARCHITECT
KEVIN MICHAEL SULLIVAN
Signature
NO. 2188
RENEWAL 5-31-08
Date
STATE OF CALIFORNIA

This and all other project documents and all ideas, aesthetics and designs incorporated therein are instruments of service. All project documents are the registered property of LPA, INC. (LPA) and cannot be lawfully used in whole or in part for any project or purpose except as described in the contractual agreement between McCarthy and District. LPA hereby gives formal notice that any such project document use, reproduction or modification (misuse) is not only unlawful but automatically binds all parties involved with misuse to fully indemnify and hold LPA, INC. harmless, to the fullest extent of maximum legal extent against all losses, demands, claims or liabilities arising directly or indirectly from project document misuse.

Project documents describe design intent of work and are not a representation of as-built or existing conditions. LPA and LPA's Consultants make no representations concerning the accuracy of documents and are not responsible for any discrepancies between project documents and the existing conditions.

© Copyright 2007

College of San Mateo
Building 10N

San Mateo, CA

Developed for
San Mateo County Community College District

Revision	Description	Date

Revision	Description	Date
	DSA SUBMITTAL	06/30/08

Job. No.	27082.30
Date	06.13.08
Drawn by	AW
Checked by	SM
Scale	AS SHOWN

0 50 100 200

ACCESSIBLE PATH OF TRAVEL EXBIHIT

L1.02

PROPOSED PATH OF TRAVEL | 1" = 100' | 01

W:\20070\27082\30\CADD\Landscape\10N Sheet Files\L-1005P.dwg, 6/4/2008 5:17:43 PM