CANADA COLLEGE CHILD DEVELOP CENTER

SHOP DRAWINGS
MECH. ROOM

DATE: 2-10-03

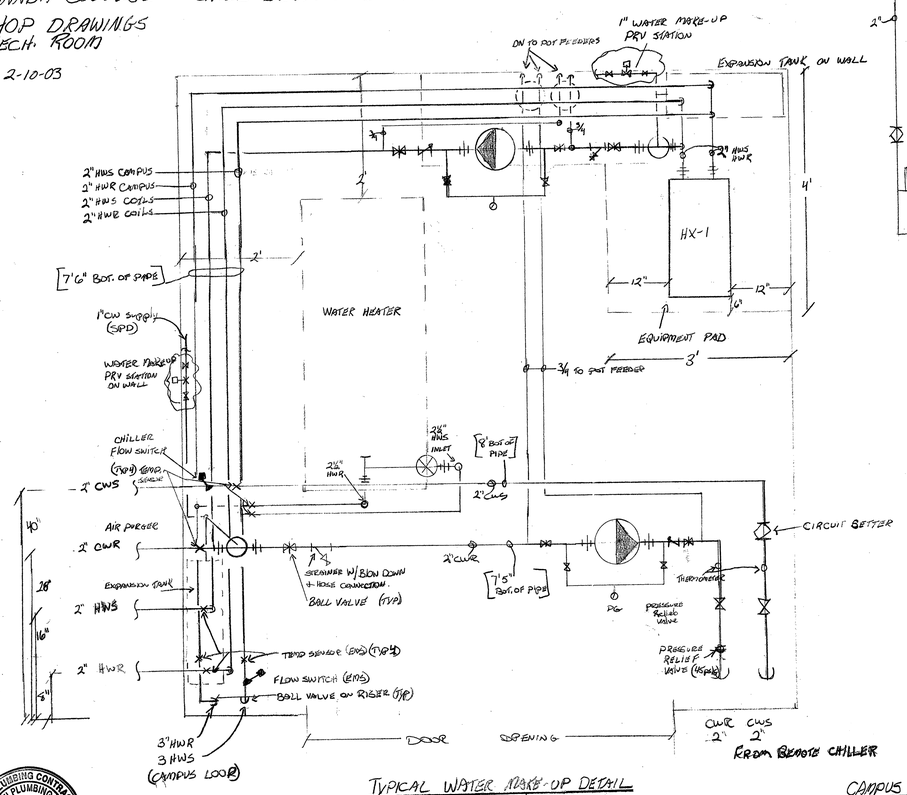


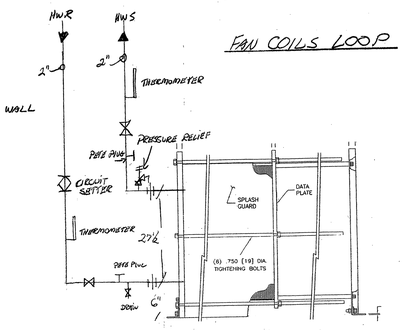


FAN COILS LOOP

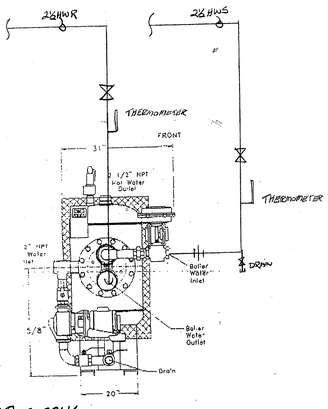


DOMESTIC WATER HEATER

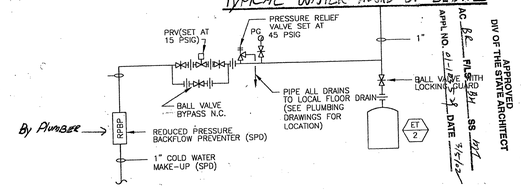


TYPICAL WATER MAKE-UP DETAIL

APPROVED
DIV OF THE STATE ARCHITECT
AC BR FILE BY SS INT
APPL NO. 01-1-02 DATE 3/5/02

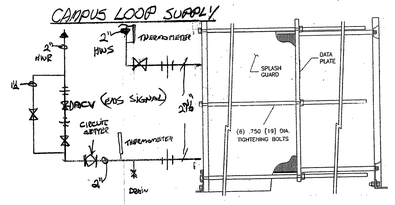


CAMPUS LOOP SUPPLY

LICENSED PLUMBING CONTRACTOR
BELLANTI PLUMBING, INC.
Classification C-36
License No. 327664
San Francisco California
STATE OF CALIFORNIA