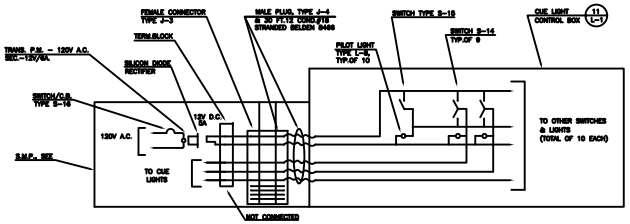

10 L-1 SCHEMATIC DIAGRAM ~CUE LIGHTS

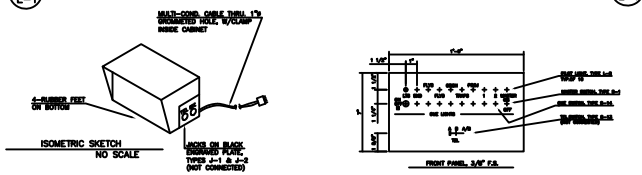

11 L-1 CONTROL BOX FOR CUE LIGHTS

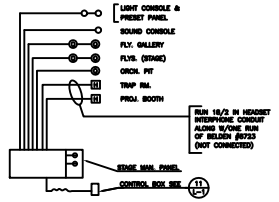

12 L-1 CUE LIGHTS ~SINGLE LINE DIAGRAM

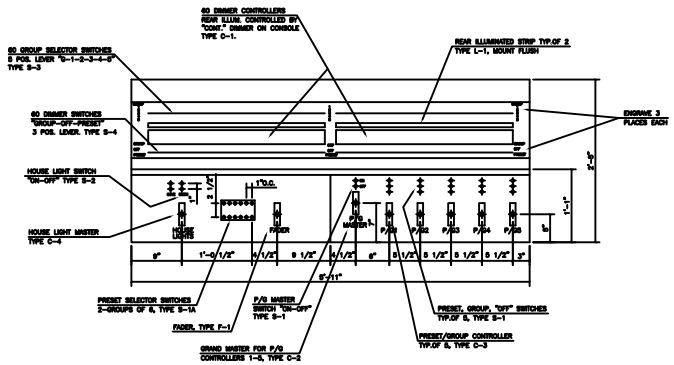

1 L-1 TOP VIEW
CONTROL CONSOLE 1/8 F.S.

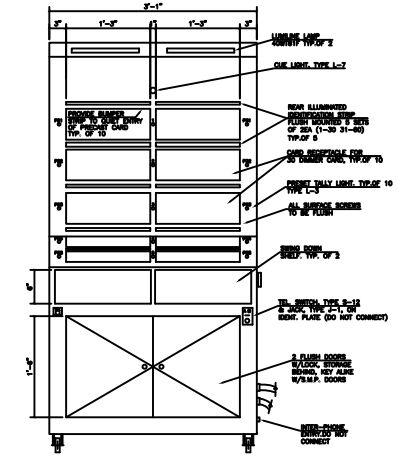

4 EL. FRONT VIEW
PRESET PANEL 1/8 F.S.

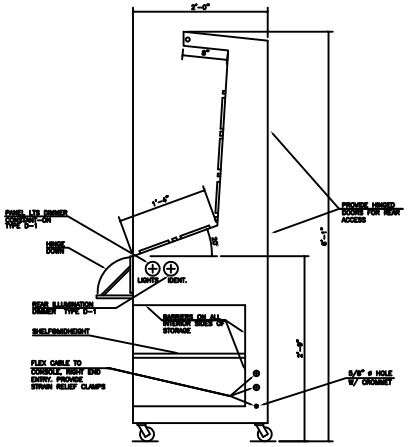

5 EL. RIGHT END VIEW
PRESET PANEL 1/8 F.S.

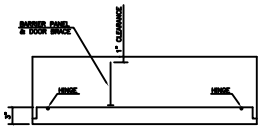

6 EL. SECTION A-A'
STAGE MANAGER'S PANEL 1/8 F.S.

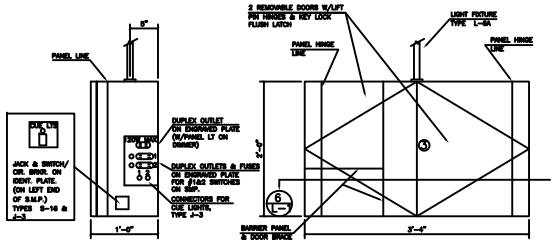

7 EL. RIGHT END
STAGE MANAGER'S PANEL 1/8 F.S.

8 EL. FRONT VIEW
STAGE MANAGER'S PANEL 1/8 F.S.

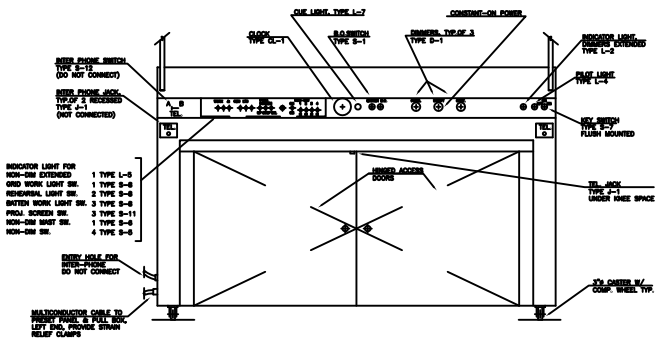

2 EL. FRONT VIEW
CONTROL CONSOLE 1/8 F.S.

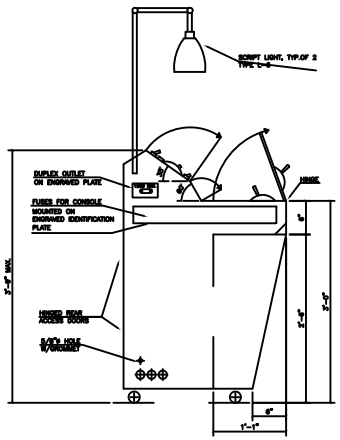

3 EL. LEFT END
CONTROL CONSOLE 1/8 F.S.

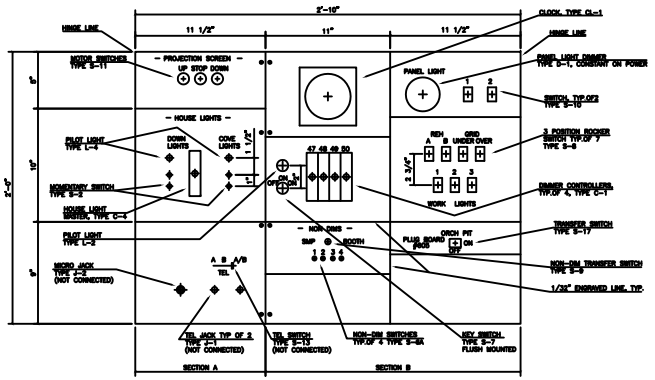

9 EL. PANEL LAYOUT
STAGE MANAGER'S PANEL 1/4 F.S.

JOHN A. BLUME & ASSOC., ENGINEERS
CIVIL & STRUCTURAL ENGINEERS
MECHANICAL & ELECTRICAL ENGINEERS
DOUGLAS BAYLIS
LANDSCAPE ARCHITECT
SAN FRANCISCO, CALIFORNIA

WELTON BECKET AND ASSOCIATES
ARCHITECTS
153 MAIDEN LANE, SAN FRANCISCO, CALIFORNIA

WELTON BECKET AND ASSOCIATES - CHAN/RADER AND ASSOCIATES
ARCHITECTS
153 MAIDEN LANE, SAN FRANCISCO, CALIFORNIA

SAN MATEO JUNIOR COLLEGE DISTRICT
SOUTH CAMPUS
REDWOOD CITY, CALIFORNIA

WILLIAM S. HAMMER
DIRECTOR OF PLANNING
SAN MATEO JUNIOR COLLEGE DISTRICT

STAGE LIGHTING
AUDITORIUM & MULTI-PURPOSE ARENA
EQUIPMENT DETAILS-AUDITORIUM

SCALE AS SHOWN | DATE 9-27-65 | JOB NO: 5491-2

L-1
BLDG. "C"