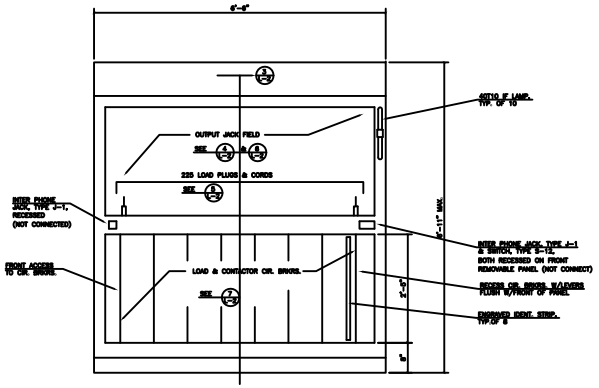

1 L-2 PATCH PANEL ~FRONT VIEW
1"=1'-0"

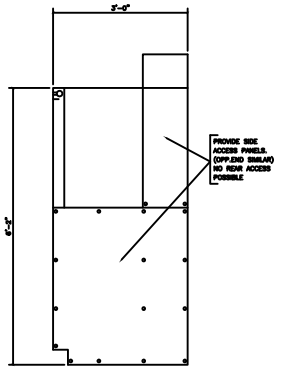

2 L-2 PATCH PANEL ~END VIEW
1"=1'-0"

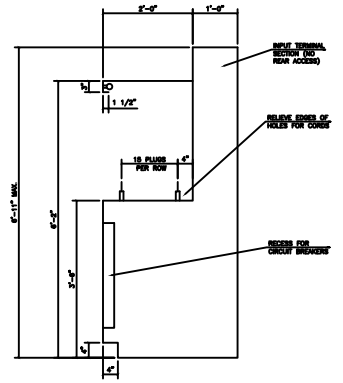

3 L-2 PATCH PANEL~ SECTION
1"=1'-0"

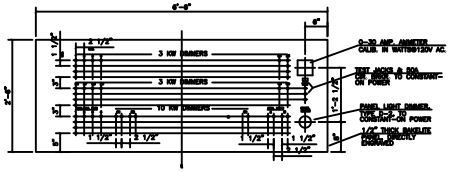

4 L-2 PATCH PANEL JACK FIELD
3/16 F.S.

PLUG COLOR	CKT.NO.	LOCATION	CKT.BRKR.
YELLOW	101 – 122	CEILING SLOT # 1	20A
WHITE	REH-A REH-B		
PINK	201 – 218	CEILING SLOT # 2	
WHITE	REH-C REH-D		
LT.PURPLE	301 – 308	SIDE SLOT S.R.	
LT.PURPLE	311 – 316	SIDE SLOT S.L.	
MAROON	401 – 405	FORE STAGE ON.LTS.	
	411 – 415		
	421 – 423		
ORANGE	501 – 538	1ST LT.PIPE	
	531 – 549	2ND. LT.PIPE	
	551 – 568	3RD. LT.PIPE	
	571 – 574	GRD S.R.	
	581 – 584	GRD S.L.	
LT.PURPLE	601 – 604	SIDE STAGE S.R.	
LT.PURPLE	611 – 614	SIDE STAGE S.L.	
LT.BROWN	621 – 624	ORCH. PIT	

PLUG COLOR	CKT.NO.	LOCATION	CKT.BRKR.
LT.PURPLE	701 – 710	TORM. S.R.	20A
LT.BLUE	711 – 713	FLOOR POCKET, S.R.	
	721 – 723		
	731 – 733		
	741 – 743		
	751 – 753		
	761 – 763		
LT.PURPLE	801 – 810	TORM. S.L.	
LT.GREEN	811 – 813	FLOOR POCKET, S.L.	
	821 – 823		
	831 – 833		
	841 – 843		
	851 – 853		
BLUE-GREEN	901 – 902	TRAP ROOM	
BLUE-GREEN	911 – 912		
RED	10-01	WALL U.S.R	50A
RED	10-02	WALL U.S.L	50A
BLACK		SPARES	20A
BLACK		SPARES	50A

5 L-2 PATCH PANEL ~LOAD CORD SCHEDULE

SOURCE	JACKS
DIMMER # 1–50	4–EACH = 200
DIMMER # 51–60	8–EACH = 80
NON–DIM. # 1–4	5–EACH = 20
REHEARSAL # A–B	8–EACH = 16
TEST	3 = 3
	TOTAL = 319

6 L-2 PATCH PANEL JACK SCHEDULE

USE	QUANT.	CAPACITY
LOAD CIRCUITS	211@	20 AMP.
	29	50 AMP.
SPARE LOAD CORDS	5@	20 AMP.
	2@	50 AMP.
BATTEN WORK LIGHTS	4@	20 AMP.
NON–DIM. CONTACTORS	4@	50 AMP.
REH. CONTACTORS	4@	45 AMP.
	232	TOTAL

7 L-2 PATCH PANEL CIRCUIT BREAKERS

JOHN A. BLUME & ASSOC., ENGINEERS
CIVIL & STRUCTURAL ENGINEERS
MECHANICAL & ELECTRICAL ENGINEERS
DOUGLAS BAYLIS
LANDSCAPE ARCHITECT
SAN FRANCISCO, CALIFORNIA

WELTON BECKET AND ASSOCIATES – CHAN/RADER AND ASSOCIATES
ARCHITECTS
153 MAIDEN LANE, SAN FRANCISCO, CALIFORNIA

SAN MATEO JUNIOR COLLEGE DISTRICT
SOUTH CAMPUS
REDWOOD CITY, CALIFORNIA

WELTON BECKET AND ASSOCIATES
CHAN/RADER AND ASSOCIATES

WILLIAM S. HANNAH
DISTRICT ARCHITECT
SAN MATEO JUNIOR COLLEGE DISTRICT

STAGE LIGHTING
AUDITORIUM & MULTI. PURPOSE ARENA
EQUIPMENT DETAILS & AUDITORIUM

SCALE AS SHOWN	DATE 9-27-65	JOB NO. 5491-2

L-2
BLDG. "C"