SYMBOL LIST	
SYMBOL	DESCRIPTION
	FLUSH WALL POCKET – 4 GANG, CENTURY # 3089–G
	FLUSH FLOOR POCKET – 3 GANG, CENTURY # 3073–G
	FLUSH WALL POCKET – 2 GANG, CENTURY # 3087–G
	FLUSH WALL POCKET – 1 GANG, CENTURY #

NOTES:
1. ALL WORK SHOWN IS EXISTING UNLESS NOTED AS "NEW".
2. SEE NOTES 1 & 2 SHEET E–7

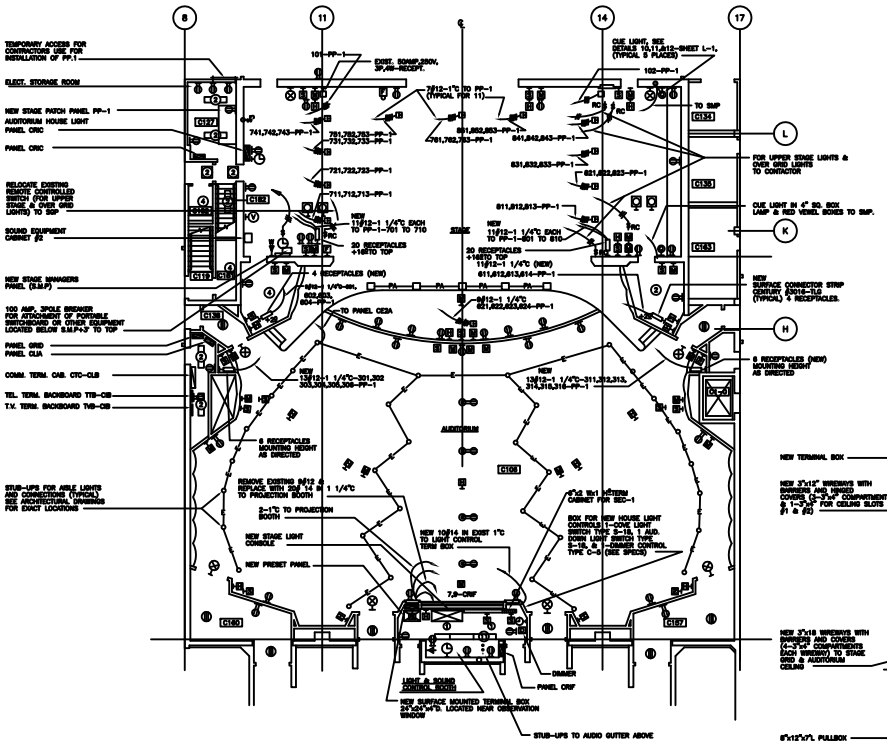

FIRST FLOOR PLAN – LIGHTING & MISCELLANEOUS
SCALE: 1/8" = 1'–0"

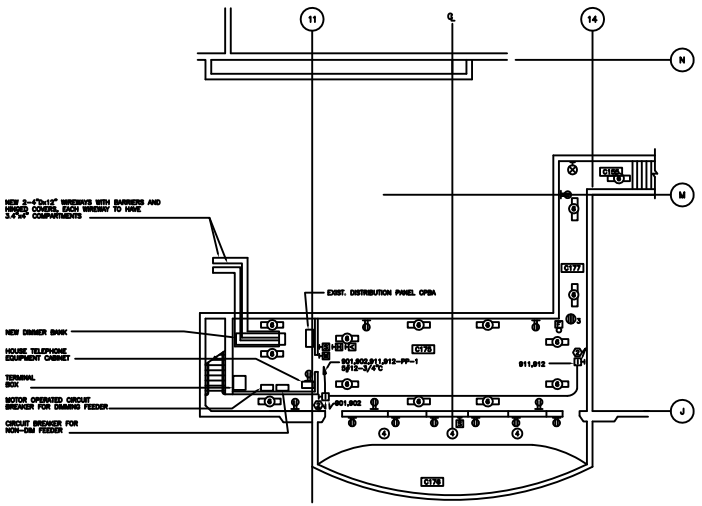

BASEMENT & FLOOR PLAN
LIGHTING & MISCELLANEOUS
SCALE: 1/8" = 1'–0"

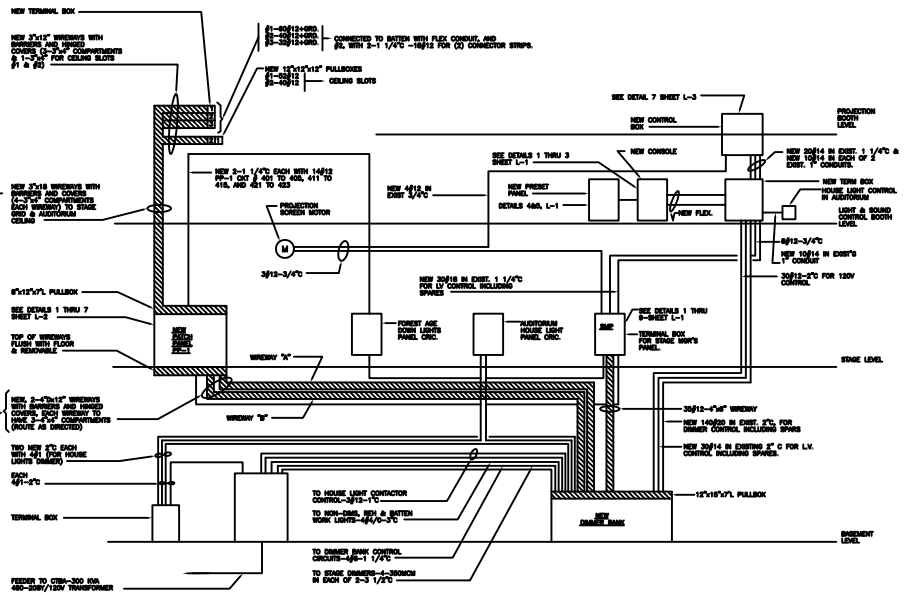

SINGLE LINE DIAGRAM

WIRING SCHEDULE – PP–1 TO DIMMER BANK		
CONDUCTORS	SERVICE/DESIGNATION	INSTALL IN
3#9	ONE 50–AMP, 1–PHASE CIRCUIT	WIREWAY "A"
3#12	ONE 20–AMP, 1–PHASE CIRCUIT	WIREWAY "A"
6#6	FOUR 50–AMP, 1–POLE CONTACTORS	WIREWAY "A"
3#1/0	ONE 100–AMP, 2–POLE CONTACTOR	WIREWAY "A"
4#12	TWO 20–AMP, 1–POLE CONTACTORS	WIREWAY "A"
3#12	ONE 30–AMP, 2–POLE CONTACTOR	WIREWAY "A"
10#10	FIFTY 3KW, 1–PHASE DIMMERS	WIREWAY "B"
30#1	TEN 10KW, 1–PHASE DIMMERS	WIREWAY "B"
6#12	SPARES FOR CONTROL	WIREWAY "B"
6#12	SPARES CONDUCTORS	WIREWAY "B"

JOHN A. BLUME & ASSOC., ENGINEERS
CIVIL & STRUCTURAL ENGINEERS
SAN FRANCISCO, CALIFORNIA
MECHANICAL & ELECTRICAL ENGINEERS
DOUGLAS BAYLIS
LANDSCAPE ARCHITECT
SAN FRANCISCO, CALIFORNIA

WELTON BECKET AND ASSOCIATES – CHAN/RADER AND ASSOCIATES
ARCHITECTS
153 MAIDEN LANE, SAN FRANCISCO, CALIFORNIA

SAN MATEO JUNIOR COLLEGE DISTRICT
SOUTH CAMPUS
REDWOOD CITY, CALIFORNIA

WILLIAM L. MASSEY
ARCHITECT
SAN MATEO JUNIOR COLLEGE DISTRICT

PAUL L. BOSSINGER
ASSOCIATE ARCHITECT
SAN MATEO JUNIOR COLLEGE DISTRICT

STAGE LIGHTING
AUDITORIUM & MULTI–PURPOSE ARENA
FIRST FLOOR – AUDITORIUM
SCALE AS SHOWN | DATE 9–27–68 | JOB NO. 5401–2

E–6
BLDG. "C"